From: Scott Campbell <scampbell@trumpnational.com>
Sent time: 08/07/2019 09:08:45 PM
To: Ron Dragoo; allan rigg <allanrigg@yahoo.com>; selim Sawava <selim@sawayaeng.com>; Jill Martin <jmartin@trumpnational.com>
Subject: 2019-08-05 SD-4 -Snt2Scott.pdf
Attachments: 2019-08-05 SD-4 -Snt2Scott.pdf ATT00001.txt

Hi Ron and Allen
Can you please give me your comments on the 60" revised storm line drawing that Selim has designed . If you can let me know if this meet your approval for this storm line. I really need to get city approvals on this so I can get started before we are back into the rain season. I am hoping to have the sewer approved drawings back soon which would be the first thing for me to start and then the 60" storm. Hope to hear from you soon on this .

Thank you Scott Campbell
Project Manager
Trump National LA
415-760-4040
scampbell@trumpnational.com

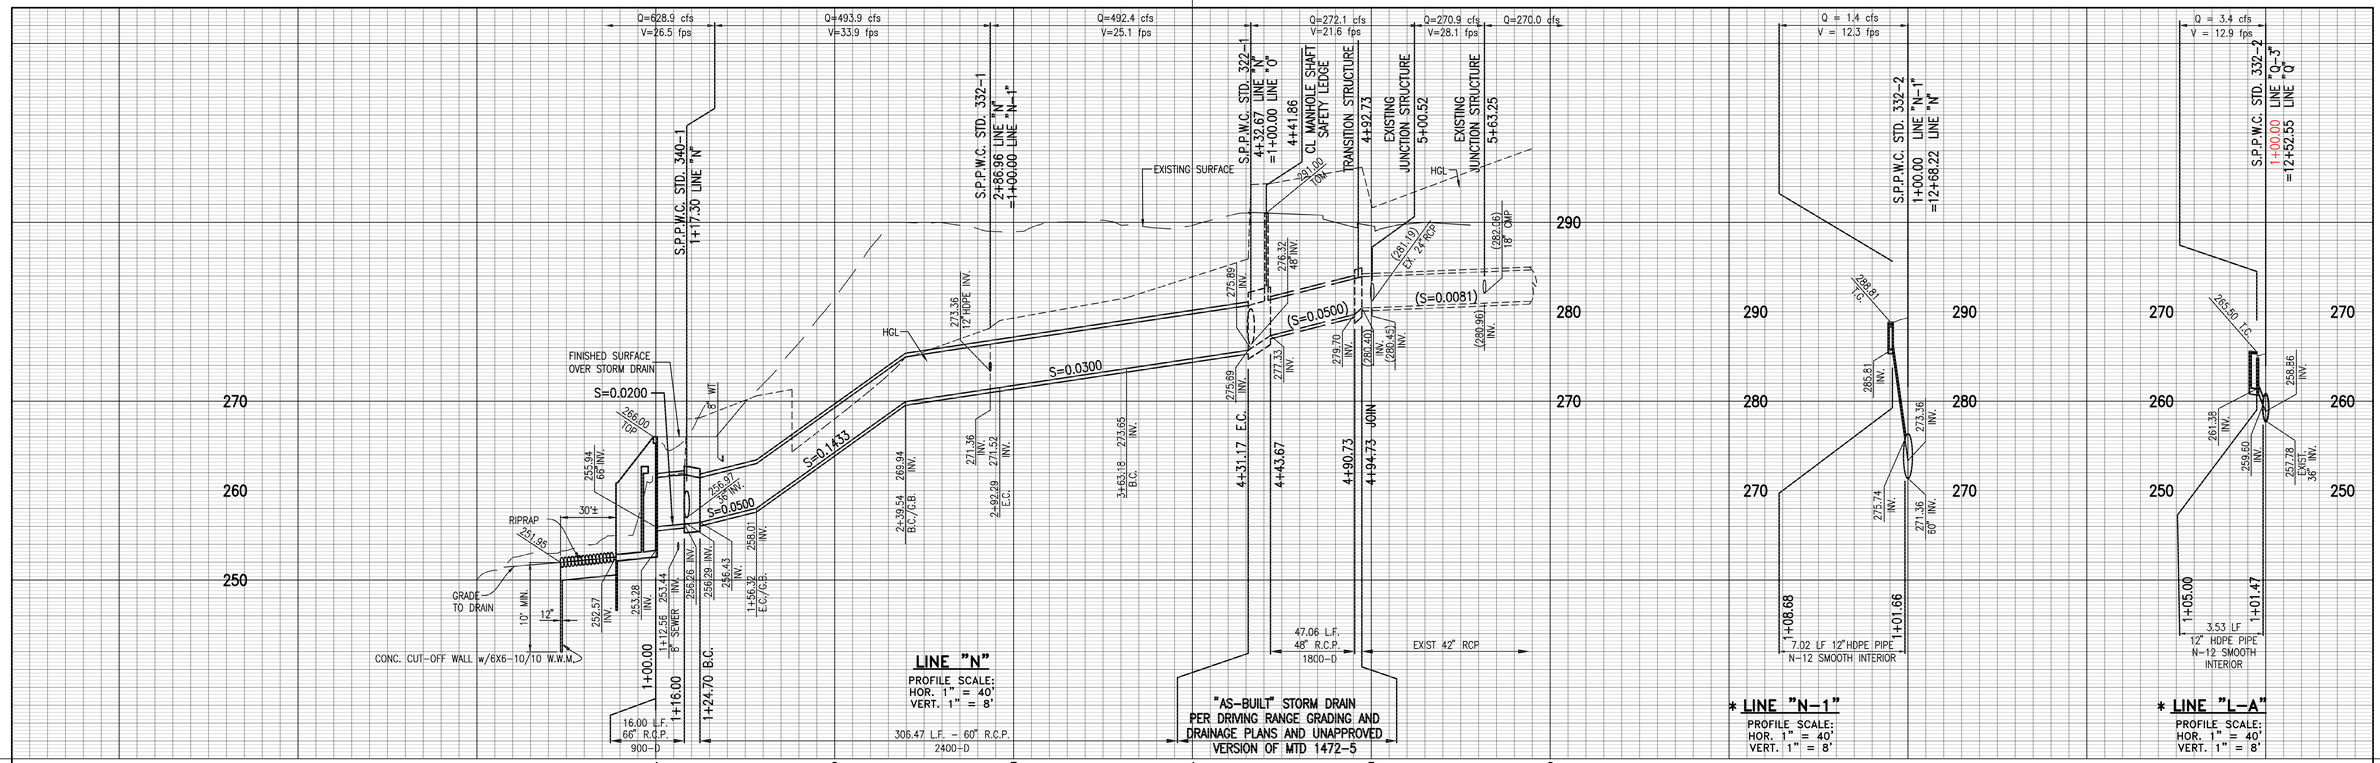

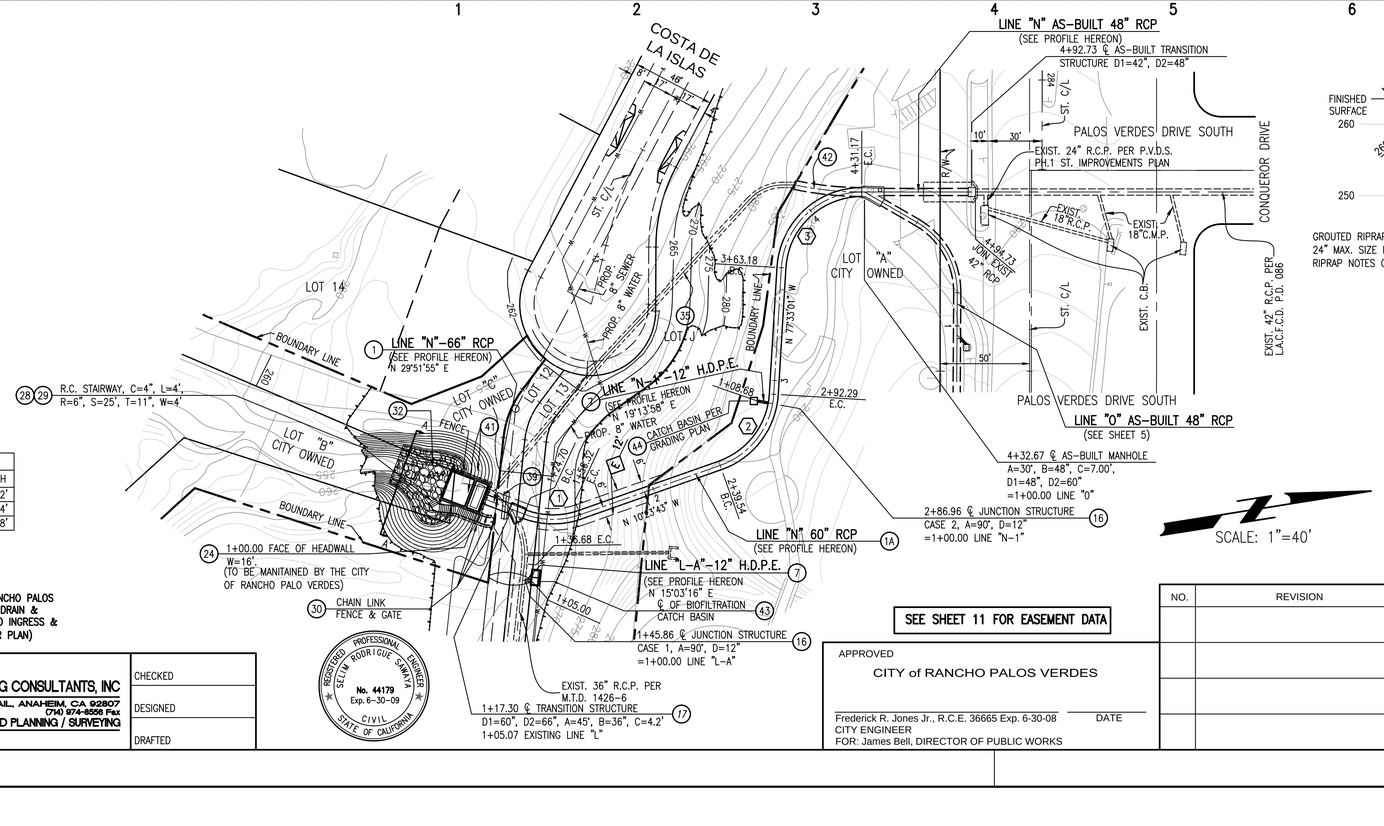

CURVE TABLE			
	DELTA	RADIUS	LENGTH
1	40°15'38"	45.00'	31.62'
2	67°09'18"	45.00'	52.74'
3	86°33'34"	45.00'	67.98'

E EASEMENT TO THE CITY OF RANCHO PALOS VERDES FOR COVERED STORM DRAIN & APPURTENANT STRUCTURES AND INGRESS & EGRESS PURPOSES (WIDTH PER PLAN)

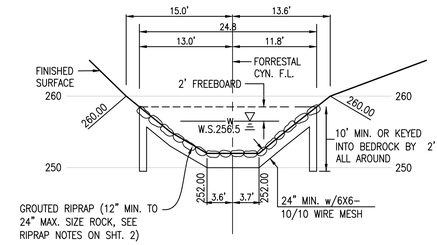

SECTION A-A
SCALE: 1"=10'

RIPRAP PAD DETAIL

* NOTE:
NOT TO BE MAINTAINED BY THE CITY

CONSTRUCTION NOTES

1. CONST. 66" R.C.P. (SEE PROFILE FOR D-LOAD)
1A. CONST. 60" R.C.P. (SEE PROFILE FOR D-LOAD)
7. CONST. H.D.P.E. PIPE, SIZE PER PLAN
16. CONST. J.S. PER S.P.P.W.C. STD. PLAN NO. 332-2 CASE PER PLAN.
17. CONST. TRANSITION STRUCTURE PIPE TO PIPE PER S.P.P.W.C. STD. PLAN 340-2
24. CONST. ENERGY DISSIPATER PER S.P.P.W.C. STD. PLAN 384-2, WITH RIPRAP, W PER PLAN.
28. CONST. R.C. STAIRWAY PER S.P.P.W.C. STD. PLAN 640-2
29. CONST. METAL HAND RAILINGS PER S.P.P.W.C. STD. PLAN 606-4
30. CONST. CHAIN LINK FENCE & GATE PER S.P.P.W.C. STD. PLAN 600-3
32. CONST. RIPRAP PAD PER DETAIL HEREON
35. REMOVE EXISTING 36" TEMPORARY PIPE
39. REMOVE INTERFERING PORTIOM OF EXISTING 36" HDPE
41. REMOVE EXISTING ENERGY DISSIPATER, STAIRS AND FENCE.
42. REMOVE EXISTING 60" RCP. PRESERVE FOR REUSE.
43. CONST. STORMWATER BIOFILTRATION CATCH BASIN PER MODULAR WETLAND STD. PLAN NO. MWS-L-4-8-C.
44. 24"X24" PRECAST CATCH BASIN WITH PARKWAY GRATE PER DWG. 2424 BY BROOKS PRODUCTSWITH PARKWAY GRATE

SEE SHEET 11 FOR EASEMENT DATA

PREPARED BY:
SAWAYA ENGINEERING CONSULTANTS, INC
642 S. PATHFINDER TRAIL, ANAHEIM, CA 92807
(714) 974-8546 Tel (714) 974-8556 Fax
CIVIL ENGINEERING / LAND PLANNING / SURVEYING

CHECKED
DESIGNED
DRAFTED

REGISTERED PROFESSIONAL ENGINEER SELLIM RODRIGUE SAWAYA No. 44179 Exp. 6-30-09 CIVIL STATE OF CALIFORNIA

APPROVED
CITY of RANCHO PALOS VERDES

Frederick R. Jones Jr., R.C.E. 36665 Exp. 6-30-08 DATE
CITY ENGINEER
FOR: James Bell, DIRECTOR OF PUBLIC WORKS

NO.	REVISION	REVISED BY	APPROVED BY	DATE

PLAN AND PROFILE OF LINE "N"

M.T.D. 1472-5
STORM DRAIN PLANS
TRACT NO. 50666

CITY of RANCHO PALOS VERDES

TRACT No. 50666 | SHEET 4 OF 11

Plotted: 03/14/19 09:44:17 By: SRS DWG: H:\008\208-008\15-2 - Tract 50666\Engr\Imp Plans\SD\SD-54.dwg

ATT00001.txt

Sent from my iPhone